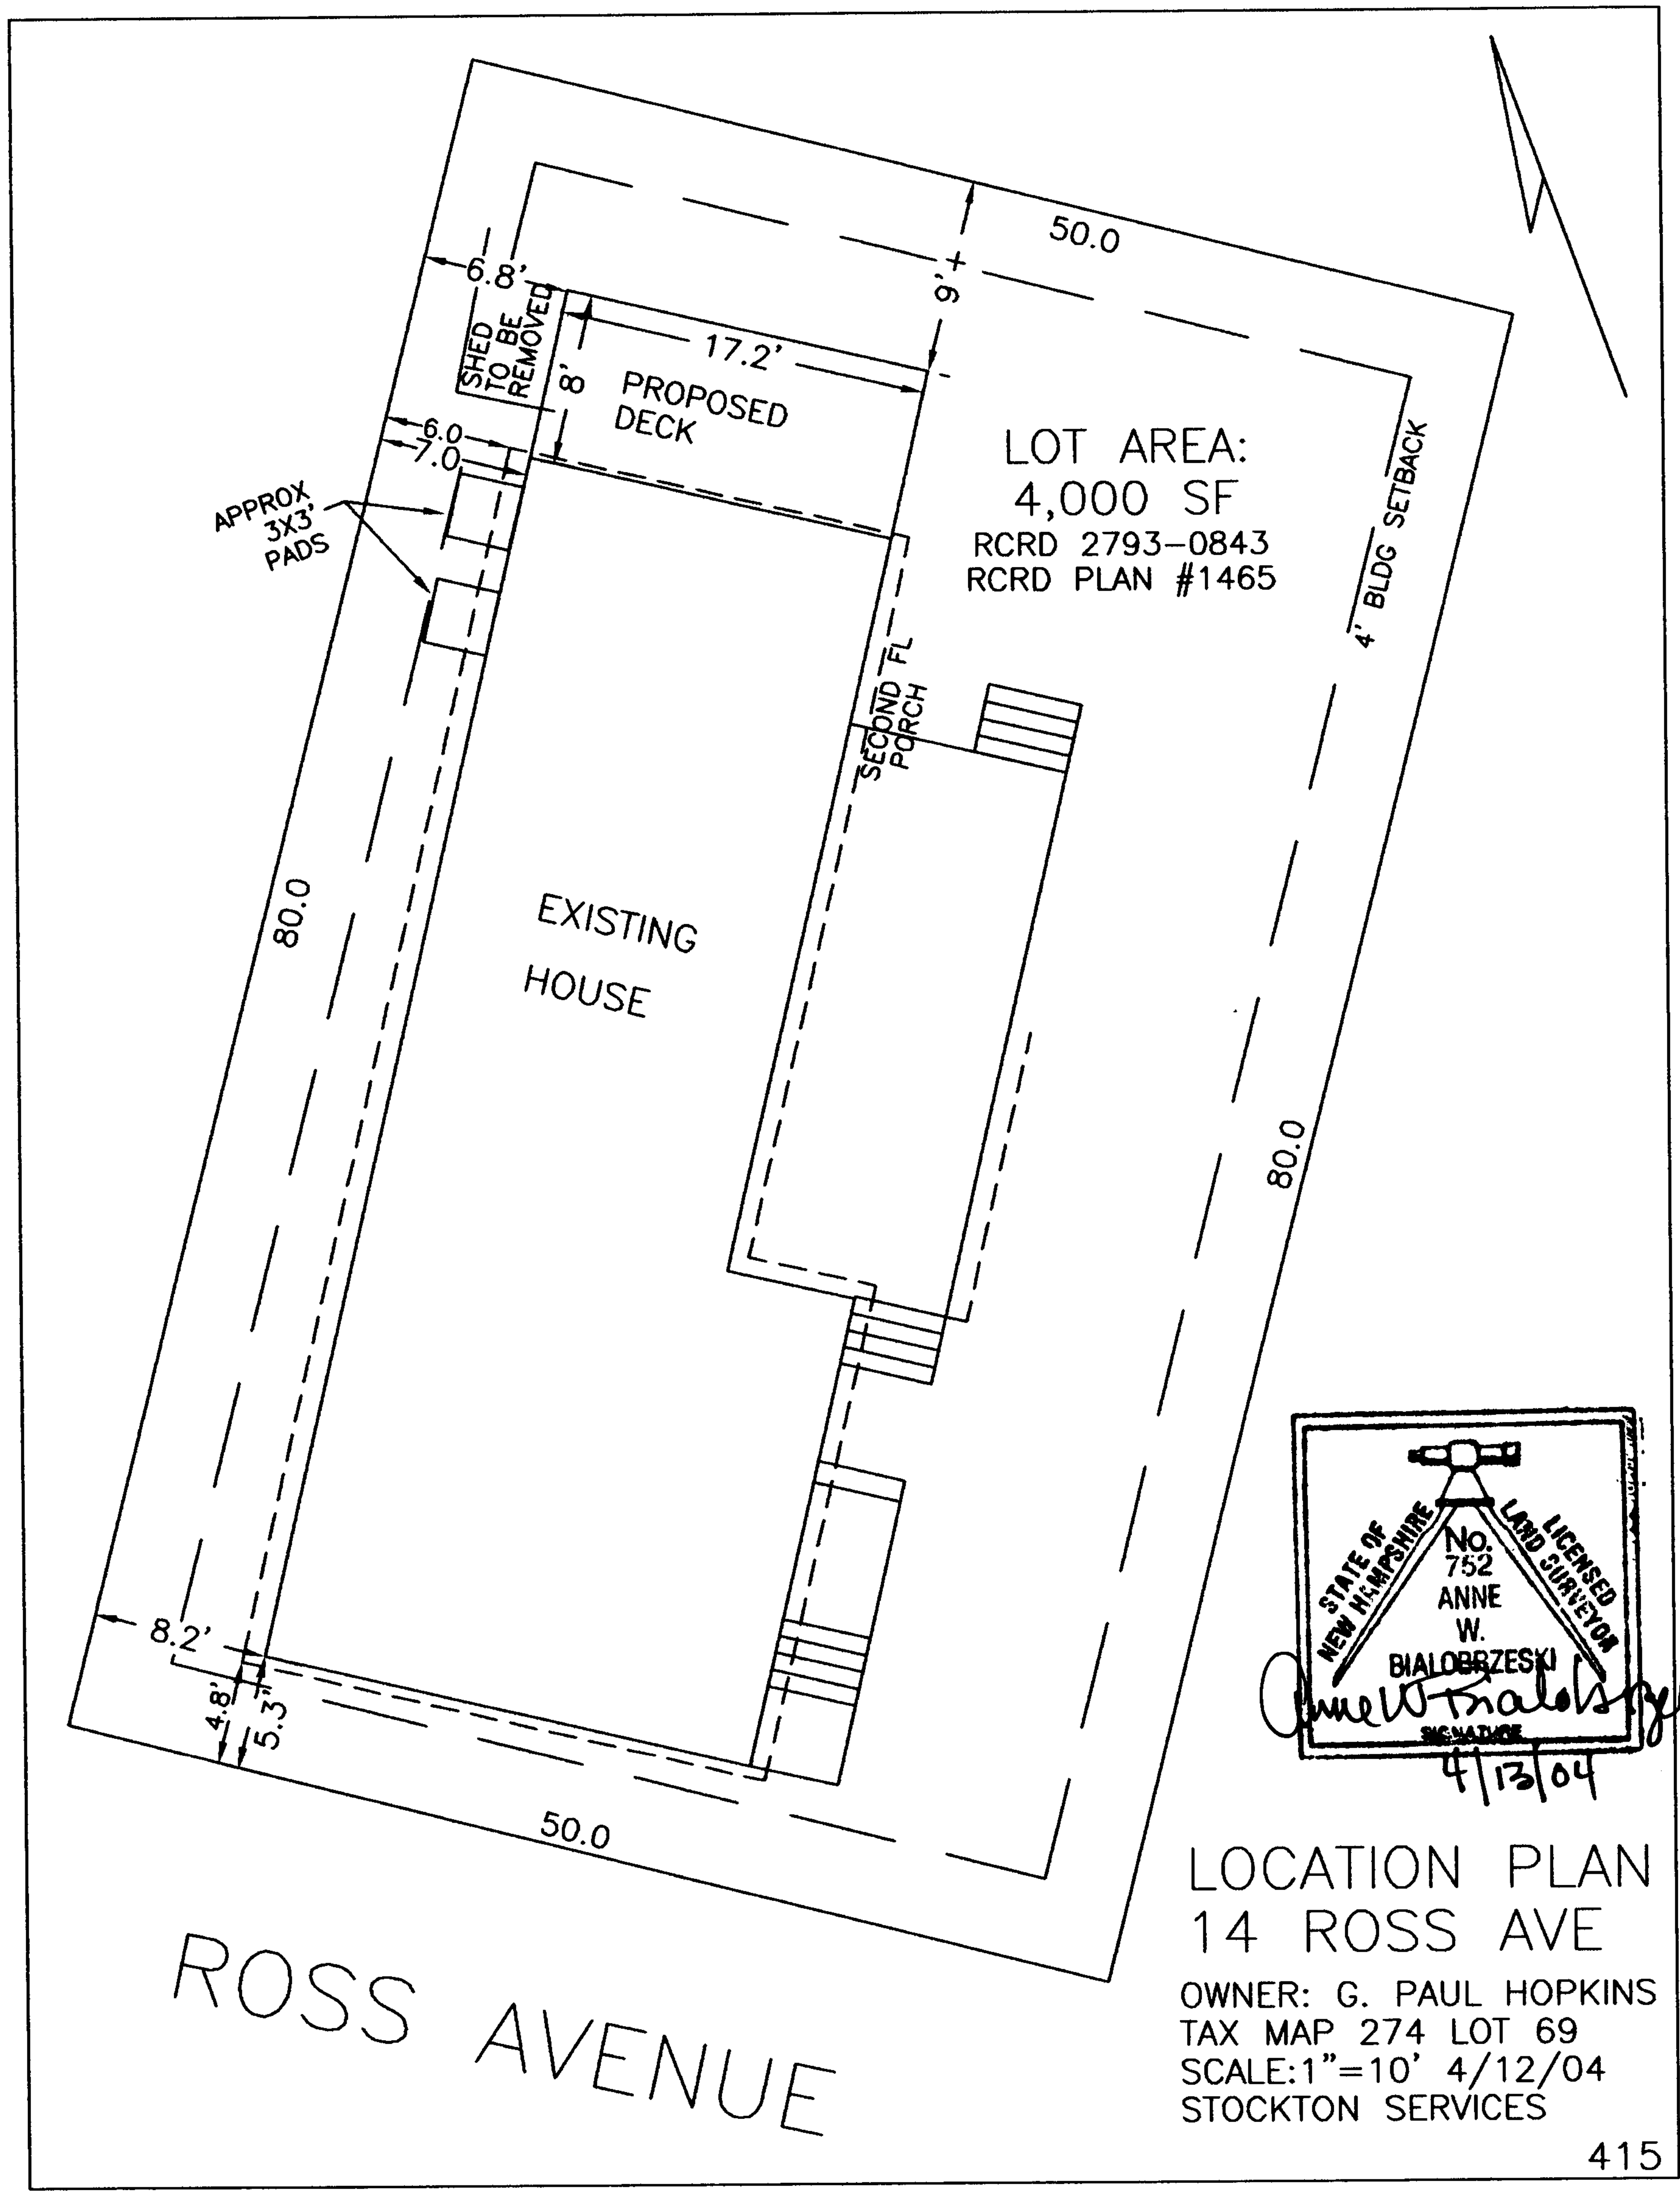
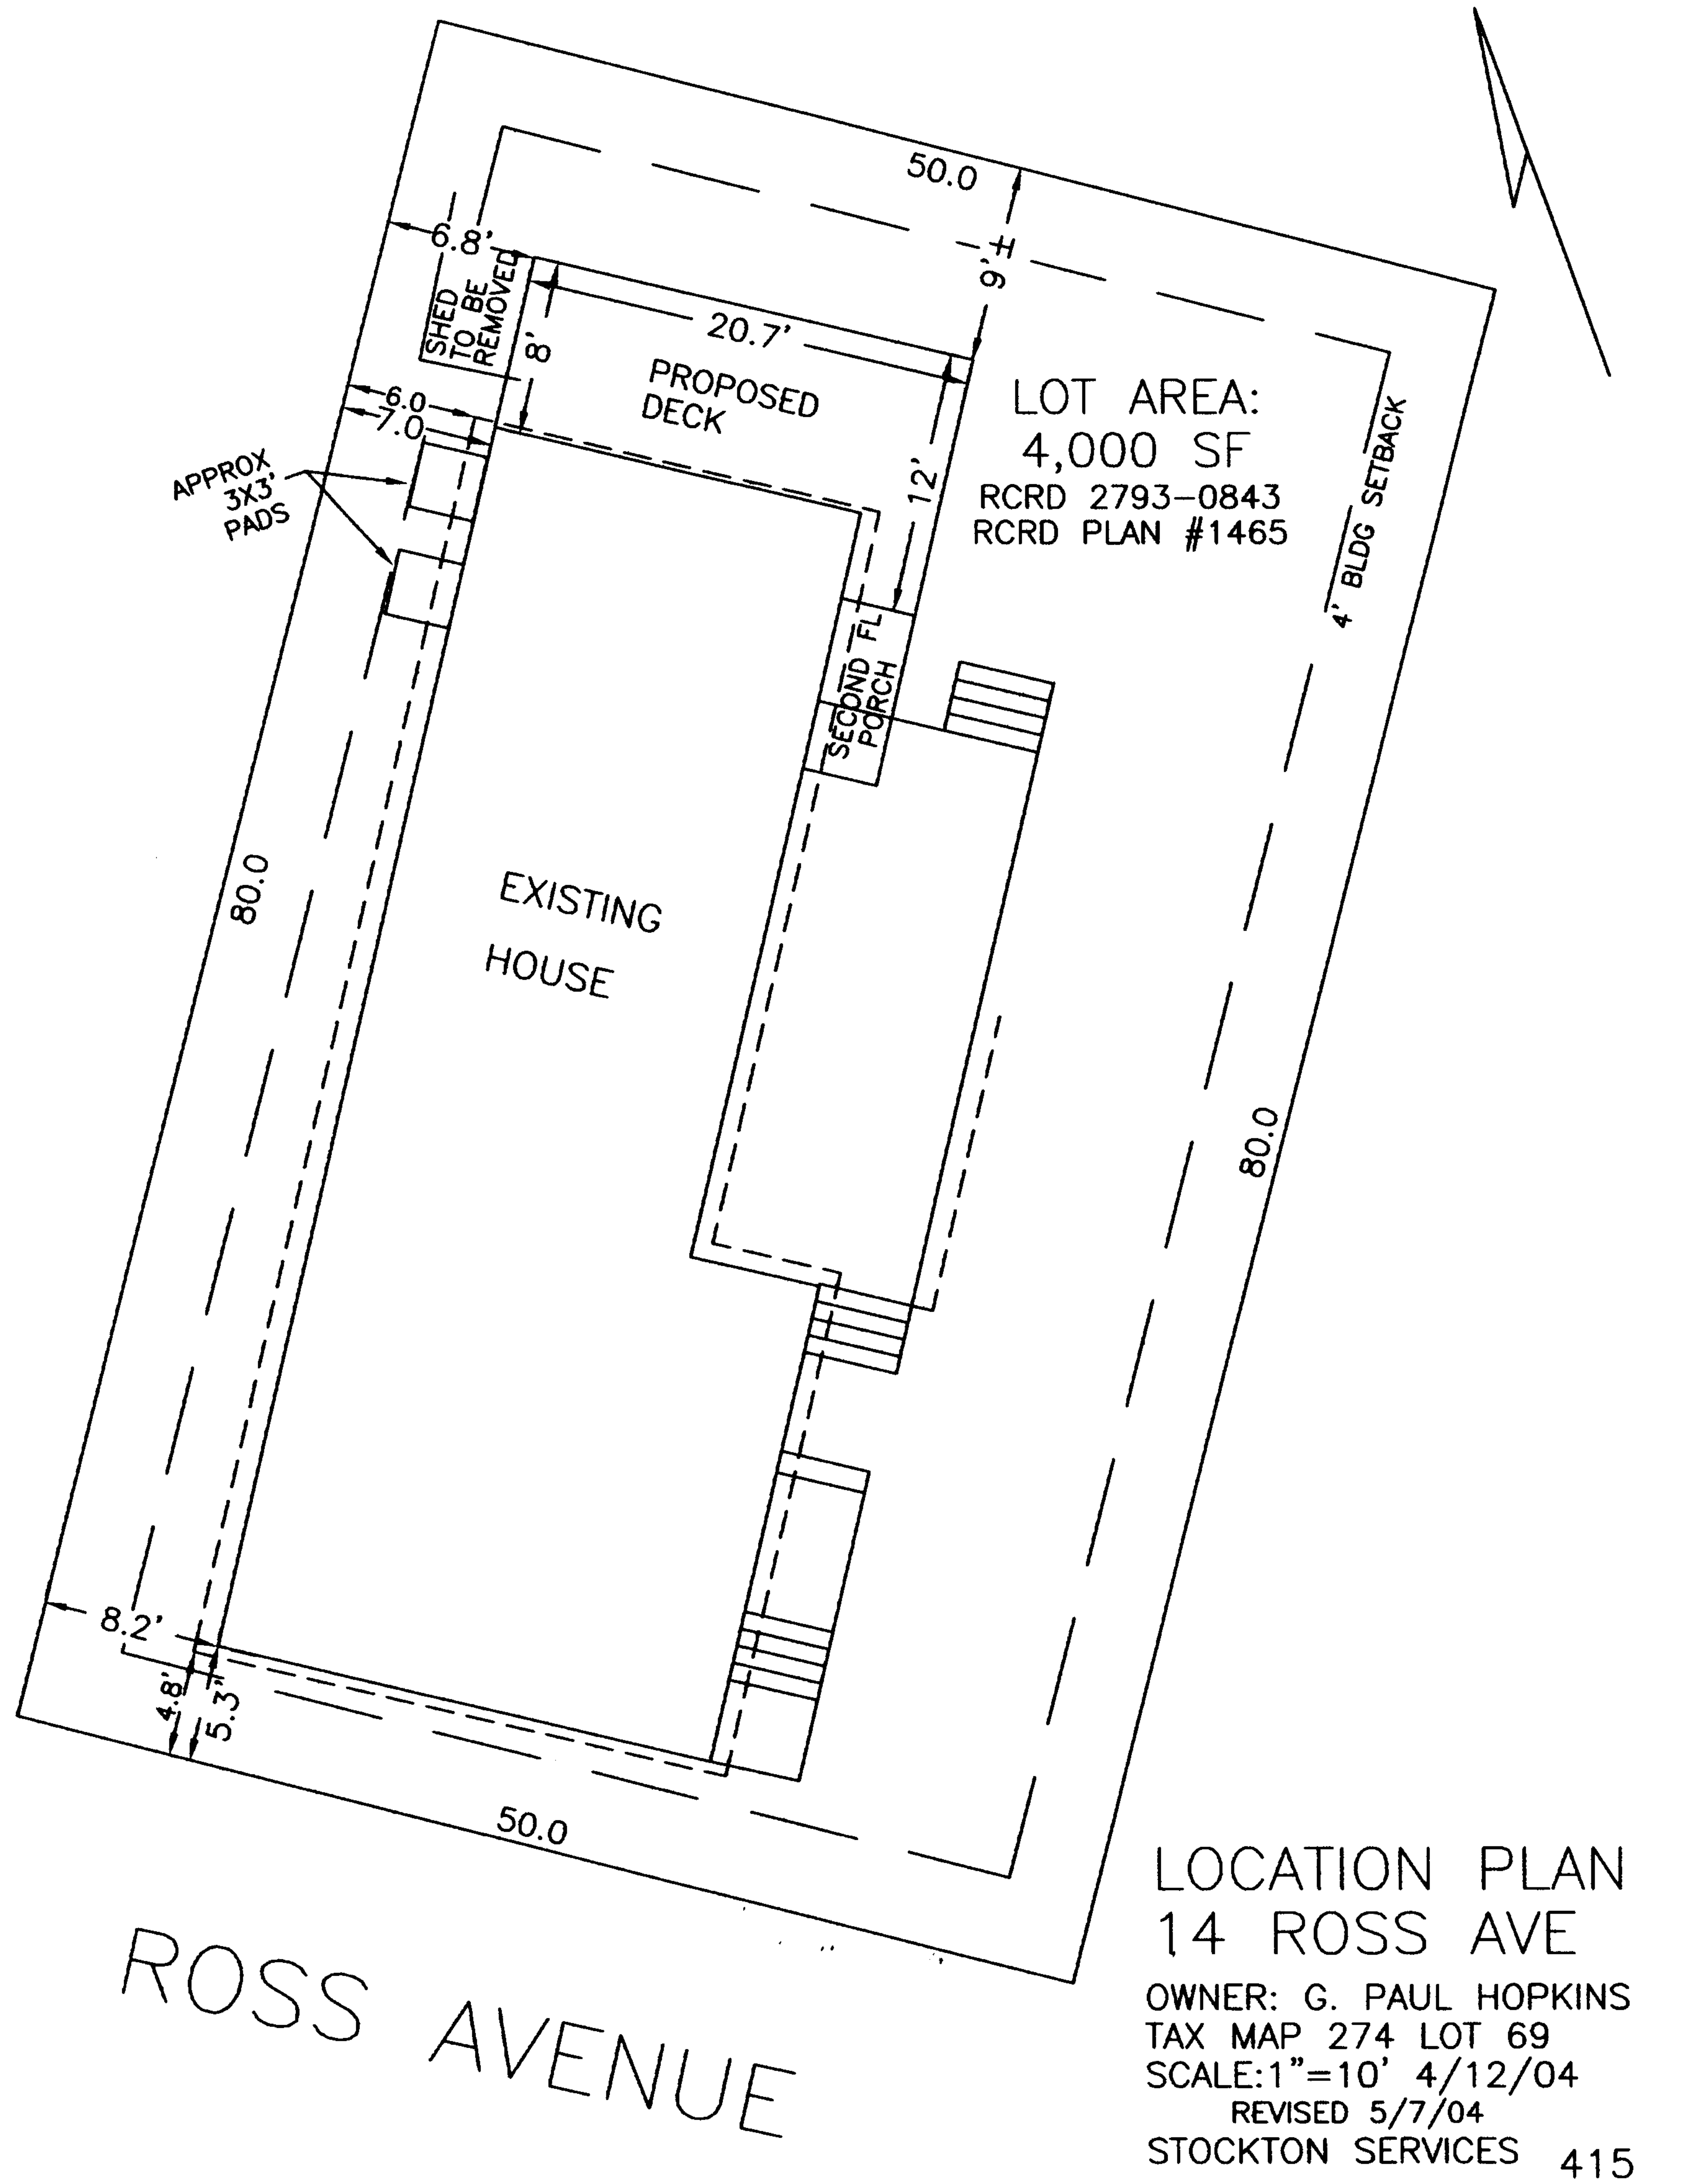

63.72'
N83°41'00.0"W
338.26'
N55°35'50.0"W
S55°35'50.0"E
N56°05'48.3"W
50.00'
N55°18'15.0"W
FNDDHGB
FNDIP
FNDIPIN
FNDPK
CORSHED
CORHSE
CORDECK
HOLE
UPDECK
FNDGB
fndip
fndsb

```
Command= 210-
Point#, Start#-End# or G#= 1-100
Bearing      Distance  Elev    Descrip  Pnt.  Northing      Easting       Type
-------------------------12-14-2023-----14:15:02-----------D:\BENCH FILES\BMHOME
                               FNDPK    1     5000.0000     5000.0000
                               FNDPK    2     5046.0584     4971.4296     TRA
                               FNDIP    3     5140.2244     4792.5819     SS
                               FNDIP    4     5083.1013     4929.9140     SS
                               FNDIPIN  5     5028.2869     4958.6980     SS
                               FNDIPIN  6     5093.2451     5057.5788     SS
                               FNDIP    7     5026.8519     5012.6678     SS
                               FNDIP    8     4998.6256     5053.9025     SS
                               CORHSE   9     5054.7990     4981.0593     SS
                               COROH    10    5054.5058     4980.1729     SS
                               CORFND   11    5054.8431     4981.2491     SS
                               CORHSE   12    5042.0966     5000.5333     SS
                               CORFND   13    5042.2566     5000.5353     SS
                               UPDECK   14    5039.8874     5004.0249     SS
                               CORSTPS  15    5043.0776     5006.0473     SS
                               COLNDNG  16    5051.2786     5011.3051     SS
                               CORDECK  17    5058.4929     5016.4425     SS
                               CORHSE   18    5060.7875     5012.7001     SS
                               CORDECK  19    5080.2887     5030.5937     SS
                               CORHSE   20    5093.3445     5026.7073     SS
                               UPDECK   21    5052.0451     5011.9526     SS
                               FNDGB    22    4943.4988     5082.5421     SS
                               FNDIPIN  23    4973.1590     5041.9111     SS
                               FNDIP    24    4998.6121     5053.9061     SS
                               FNDIP    25    5026.8461     5012.6524     SS
                               FNDIPIN  26    5028.2698     4958.6899     SS
                               FNDIP    27    5140.2087     4792.6223     SS
                               FNDDHGB  28    5168.7442     4753.0987     SS
                               FNDDHGB  29    5169.9323     4744.6684     SS
                               FNDIP    30    5083.0889     4929.9153     SS
                               HOLE     31    5121.9039     5016.3307     SS
                               CORSHED  32    5106.8279     5010.1184     SS
                               CORHSE   33    5102.7516     5012.2671     SS
                               COROH    34    5103.2589     5011.4314     SS
                               CORHSE   35    5054.7858     4981.0915     SS
                               CORHSE   36    5040.7382     5010.4890     SS
                               fndip    37    4942.4169     5136.5948     SS
                               fndsb    38    4915.4805     5123.3029     SS
                                        50    4942.4169     5136.5948
                                        51    4970.8779     5095.4856     TRA
                                        52    5161.9972     4816.3919     TRA
                                        53    5169.0079     4753.0588     TRA
                                        54    4915.4158     5123.3822     TRA
                                        55    5169.9376     4744.6601     TRA

Point#, Start#-End# or G#= 4-
```


50.0
9'±
6.8'
SHED TO BE REMOVED
17.2'
8'
PROPOSED DECK
6.0
7.0
APPROX 3X3' PADS
LOT AREA:
4,000 SF
RCRD 2793-0843
RCRD PLAN #1465
4' BLDG SETBACK
SECOND FL PORCH
EXISTING HOUSE
80.0
80.0
8.2'
4.8'
5.3'
50.0
STATE OF NEW HAMPSHIRE
LICENSED LAND SURVEYOR
No. 752
ANNE W. BIALOBRZESKI
SIGNATURE
4/13/04
ROSS AVENUE
LOCATION PLAN
14 ROSS AVE
OWNER: G. PAUL HOPKINS
TAX MAP 274 LOT 69
SCALE:1"=10' 4/12/04
STOCKTON SERVICES
415


50.0
9'±
6.8'
SHED TO BE REMOVED
20.7'
8'
12'
PROPOSED DECK
6.0
7.0
APPROX 3X3' PADS
LOT AREA:
4,000 SF
RCRD 2793-0843
RCRD PLAN #1465
4' BLDG SETBACK
SECOND FL PORCH
EXISTING HOUSE
80.0
80.0
8.2'
4.8'
5.3'
50.0
ROSS AVENUE
LOCATION PLAN
14 ROSS AVE
OWNER: G. PAUL HOPKINS
TAX MAP 274 LOT 69
SCALE:1"=10' 4/12/04
REVISED 5/7/04
STOCKTON SERVICES
415

2/9/04

978 590-50

Richie White
14 Ross ave Hampton

contractor —
adding deck


2 weeks

PLAN - 1465
2494-689 Parcel 1

2793-843


G. Paul Hopkins

Plot plan for

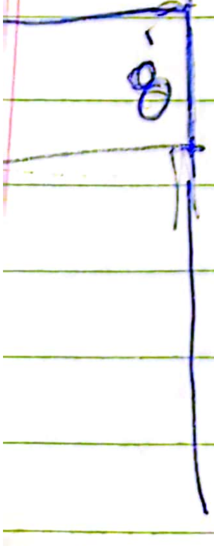


$600 - $700 Bldg permit
does not include —
Staking

*2*3 weeks*

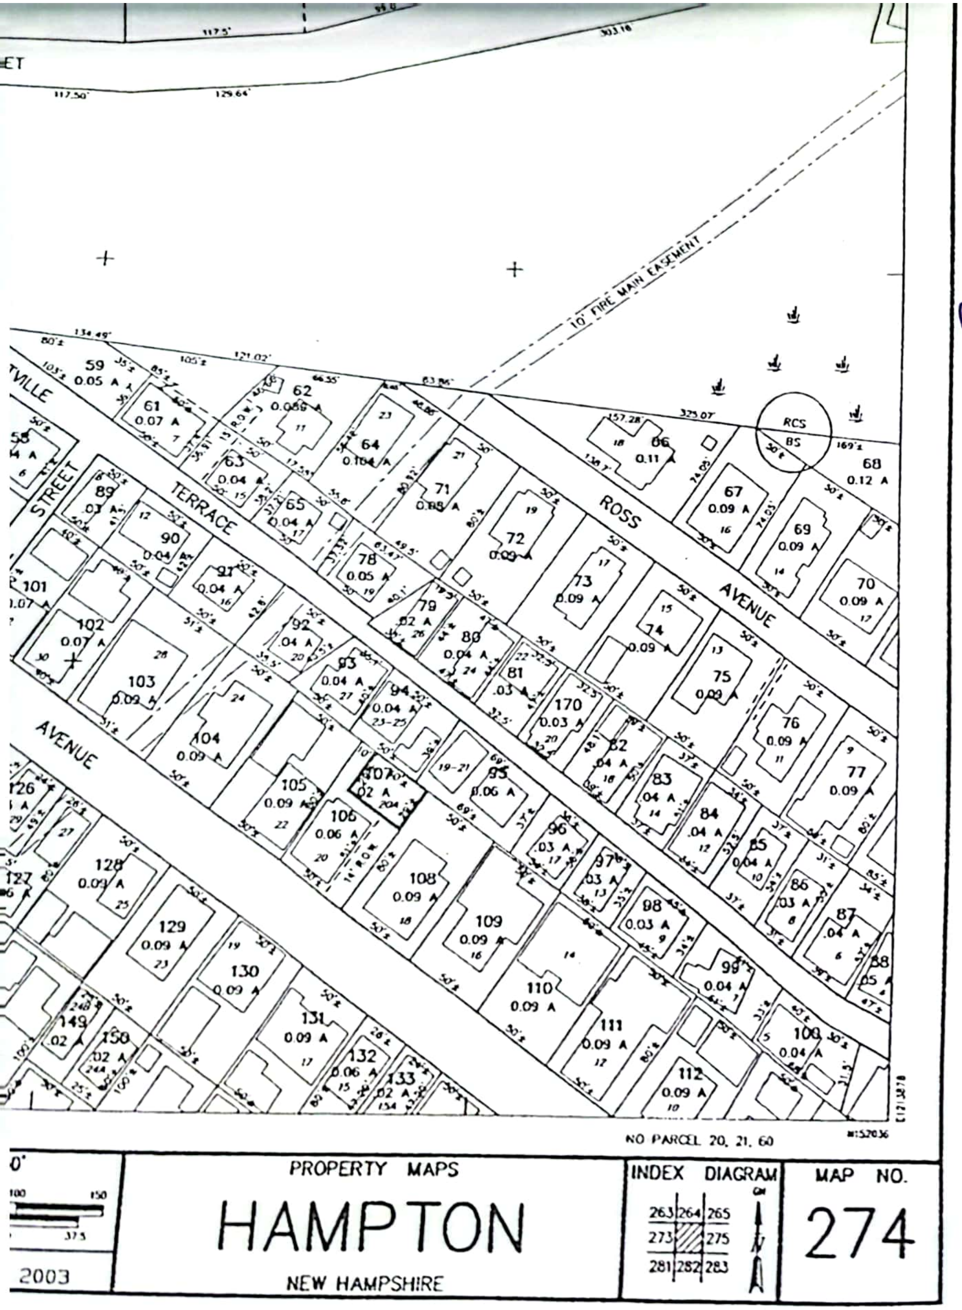
PROPERTY MAPS
HAMPTON
NEW HAMPSHIRE
INDEX DIAGRAM
MAP NO.
274
2003
NO PARCEL 20, 21, 60
ROSS AVENUE
TERRACE
AVENUE
STREET
10' FIRE MAIN EASEMENT

274

275

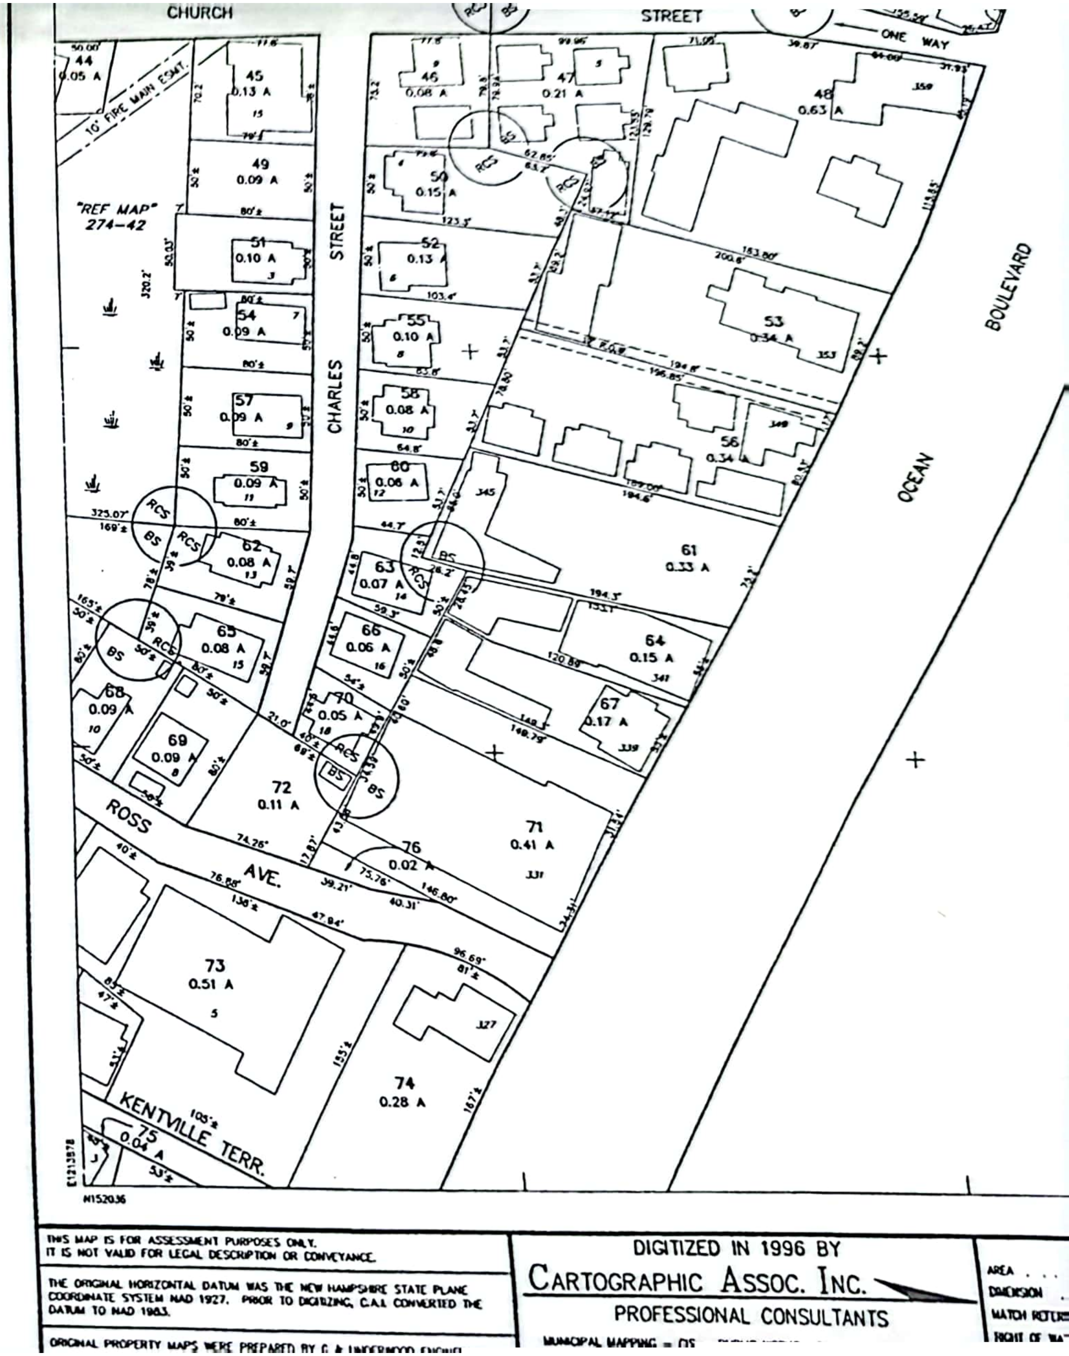
CHURCH
STREET
ONE WAY
CHARLES STREET
OCEAN BOULEVARD
ROSS AVE.
KENTVILLE TERR.
"REF MAP" 274-42
10' FIRE MAIN ESMT.
THIS MAP IS FOR ASSESSMENT PURPOSES ONLY.
IT IS NOT VALID FOR LEGAL DESCRIPTION OR CONVEYANCE.
THE ORIGINAL HORIZONTAL DATUM WAS THE NEW HAMPSHIRE STATE PLANE COORDINATE SYSTEM NAD 1927. PRIOR TO DIGITIZING, C.A.I. CONVERTED THE DATUM TO NAD 1983.
DIGITIZED IN 1996 BY
CARTOGRAPHIC ASSOC. INC.
PROFESSIONAL CONSULTANTS

1465

C11289

0199-1,2

C9295


C1776


2793-843

C28575

D26598
C28575

DURG

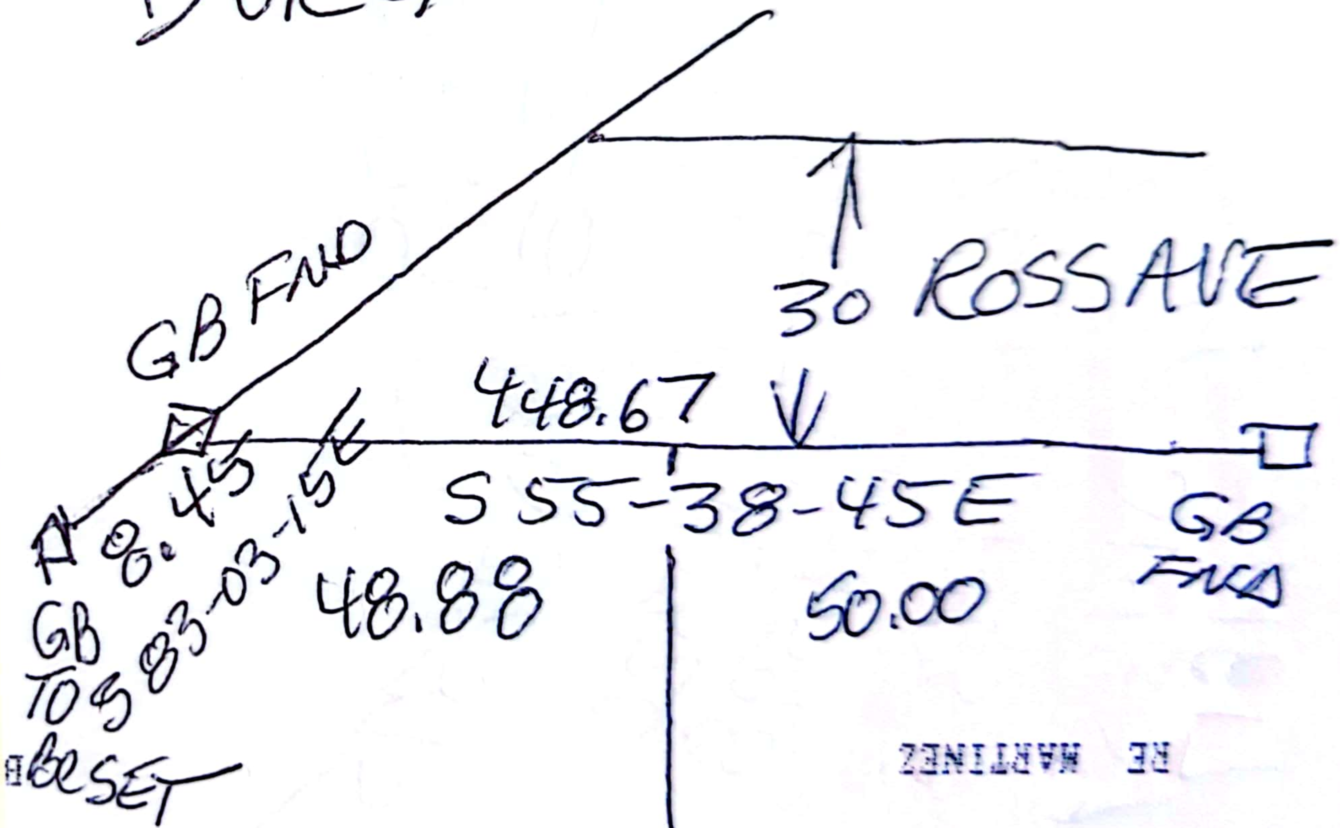

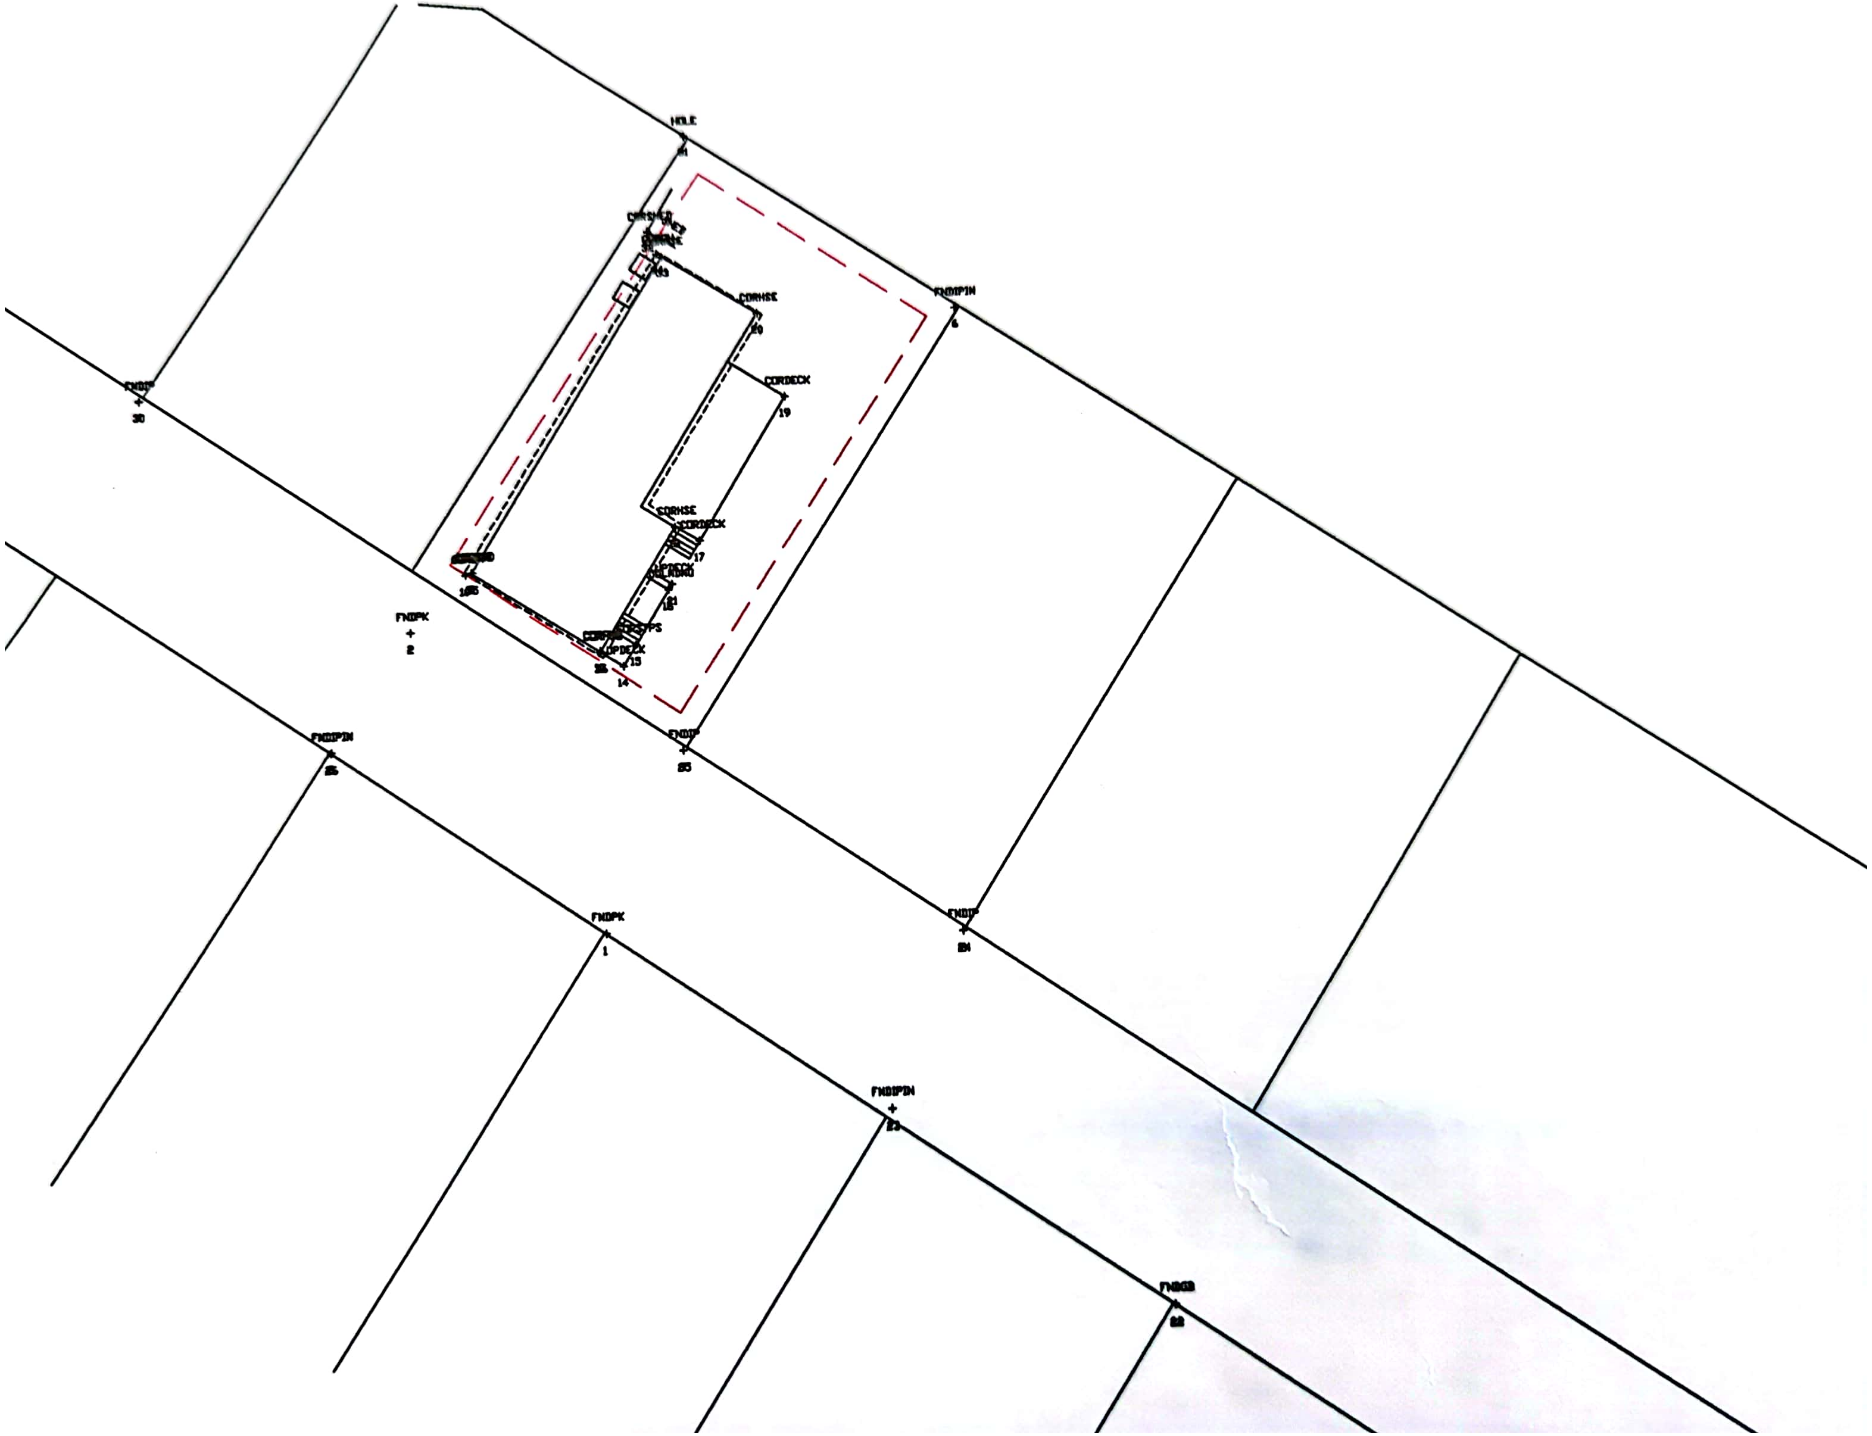

HOLE
FNDIPIN
CORHSE
CORDECK
19
CORHSE
CORDECK
17
FNDIP
30
FNDPK
2
FNDIPIN
FNDIP
FNDPK
1
FNDIP
FNDIPIN